



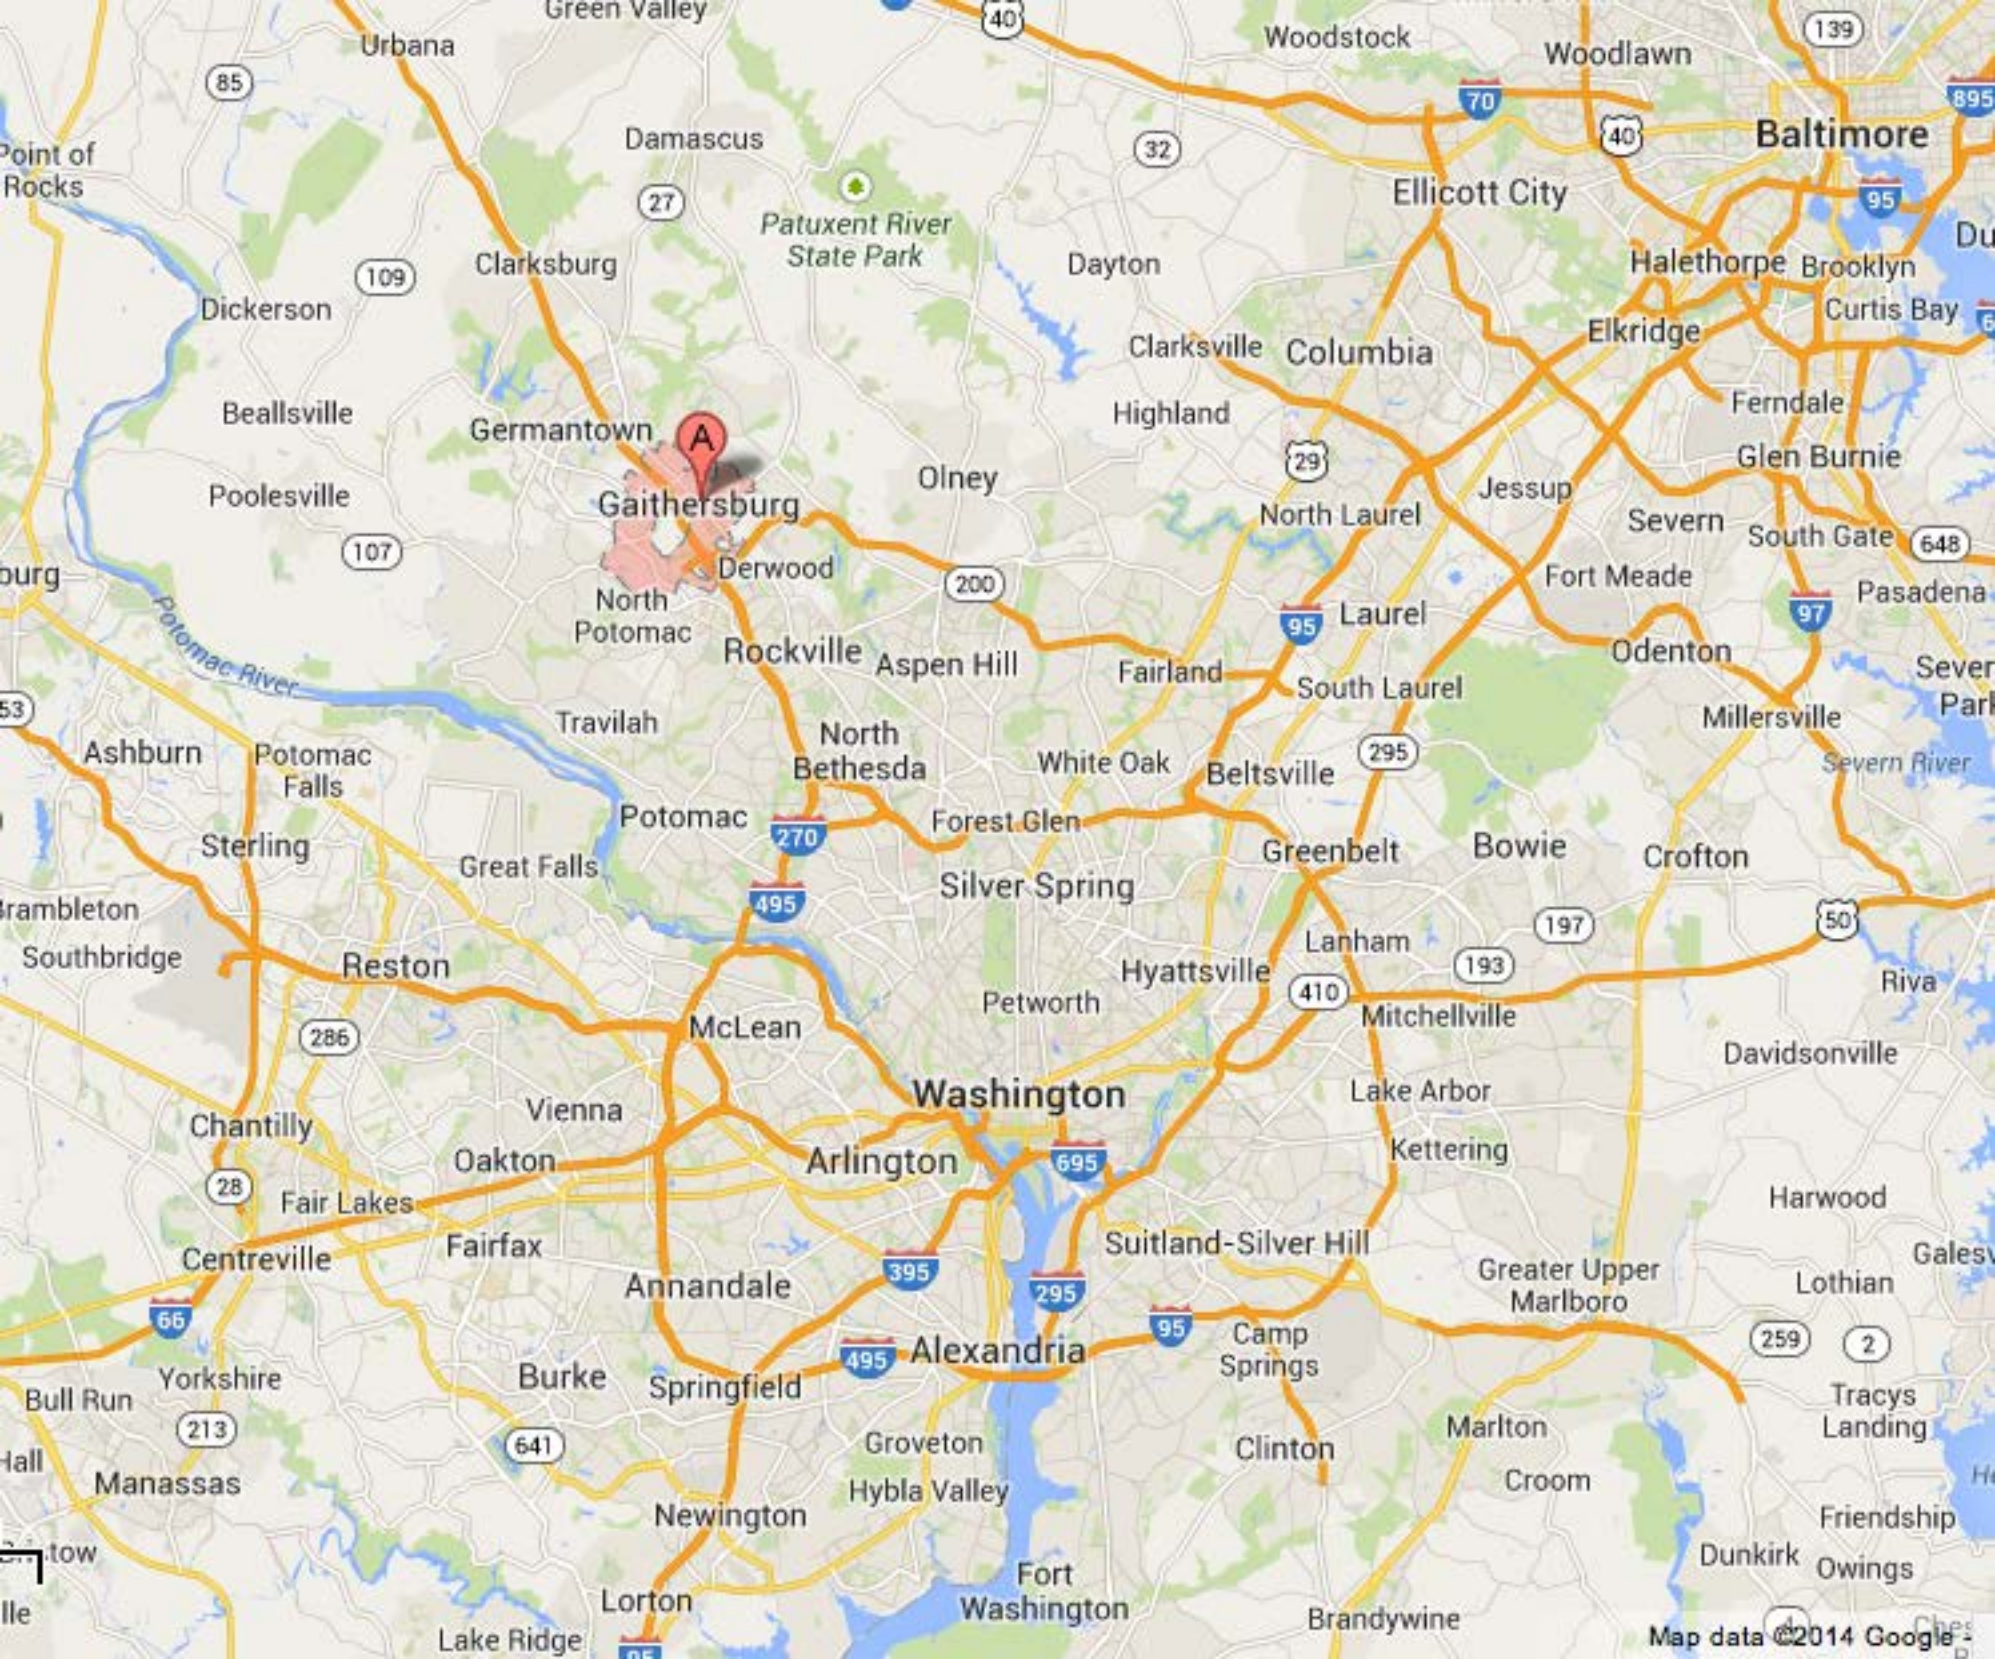

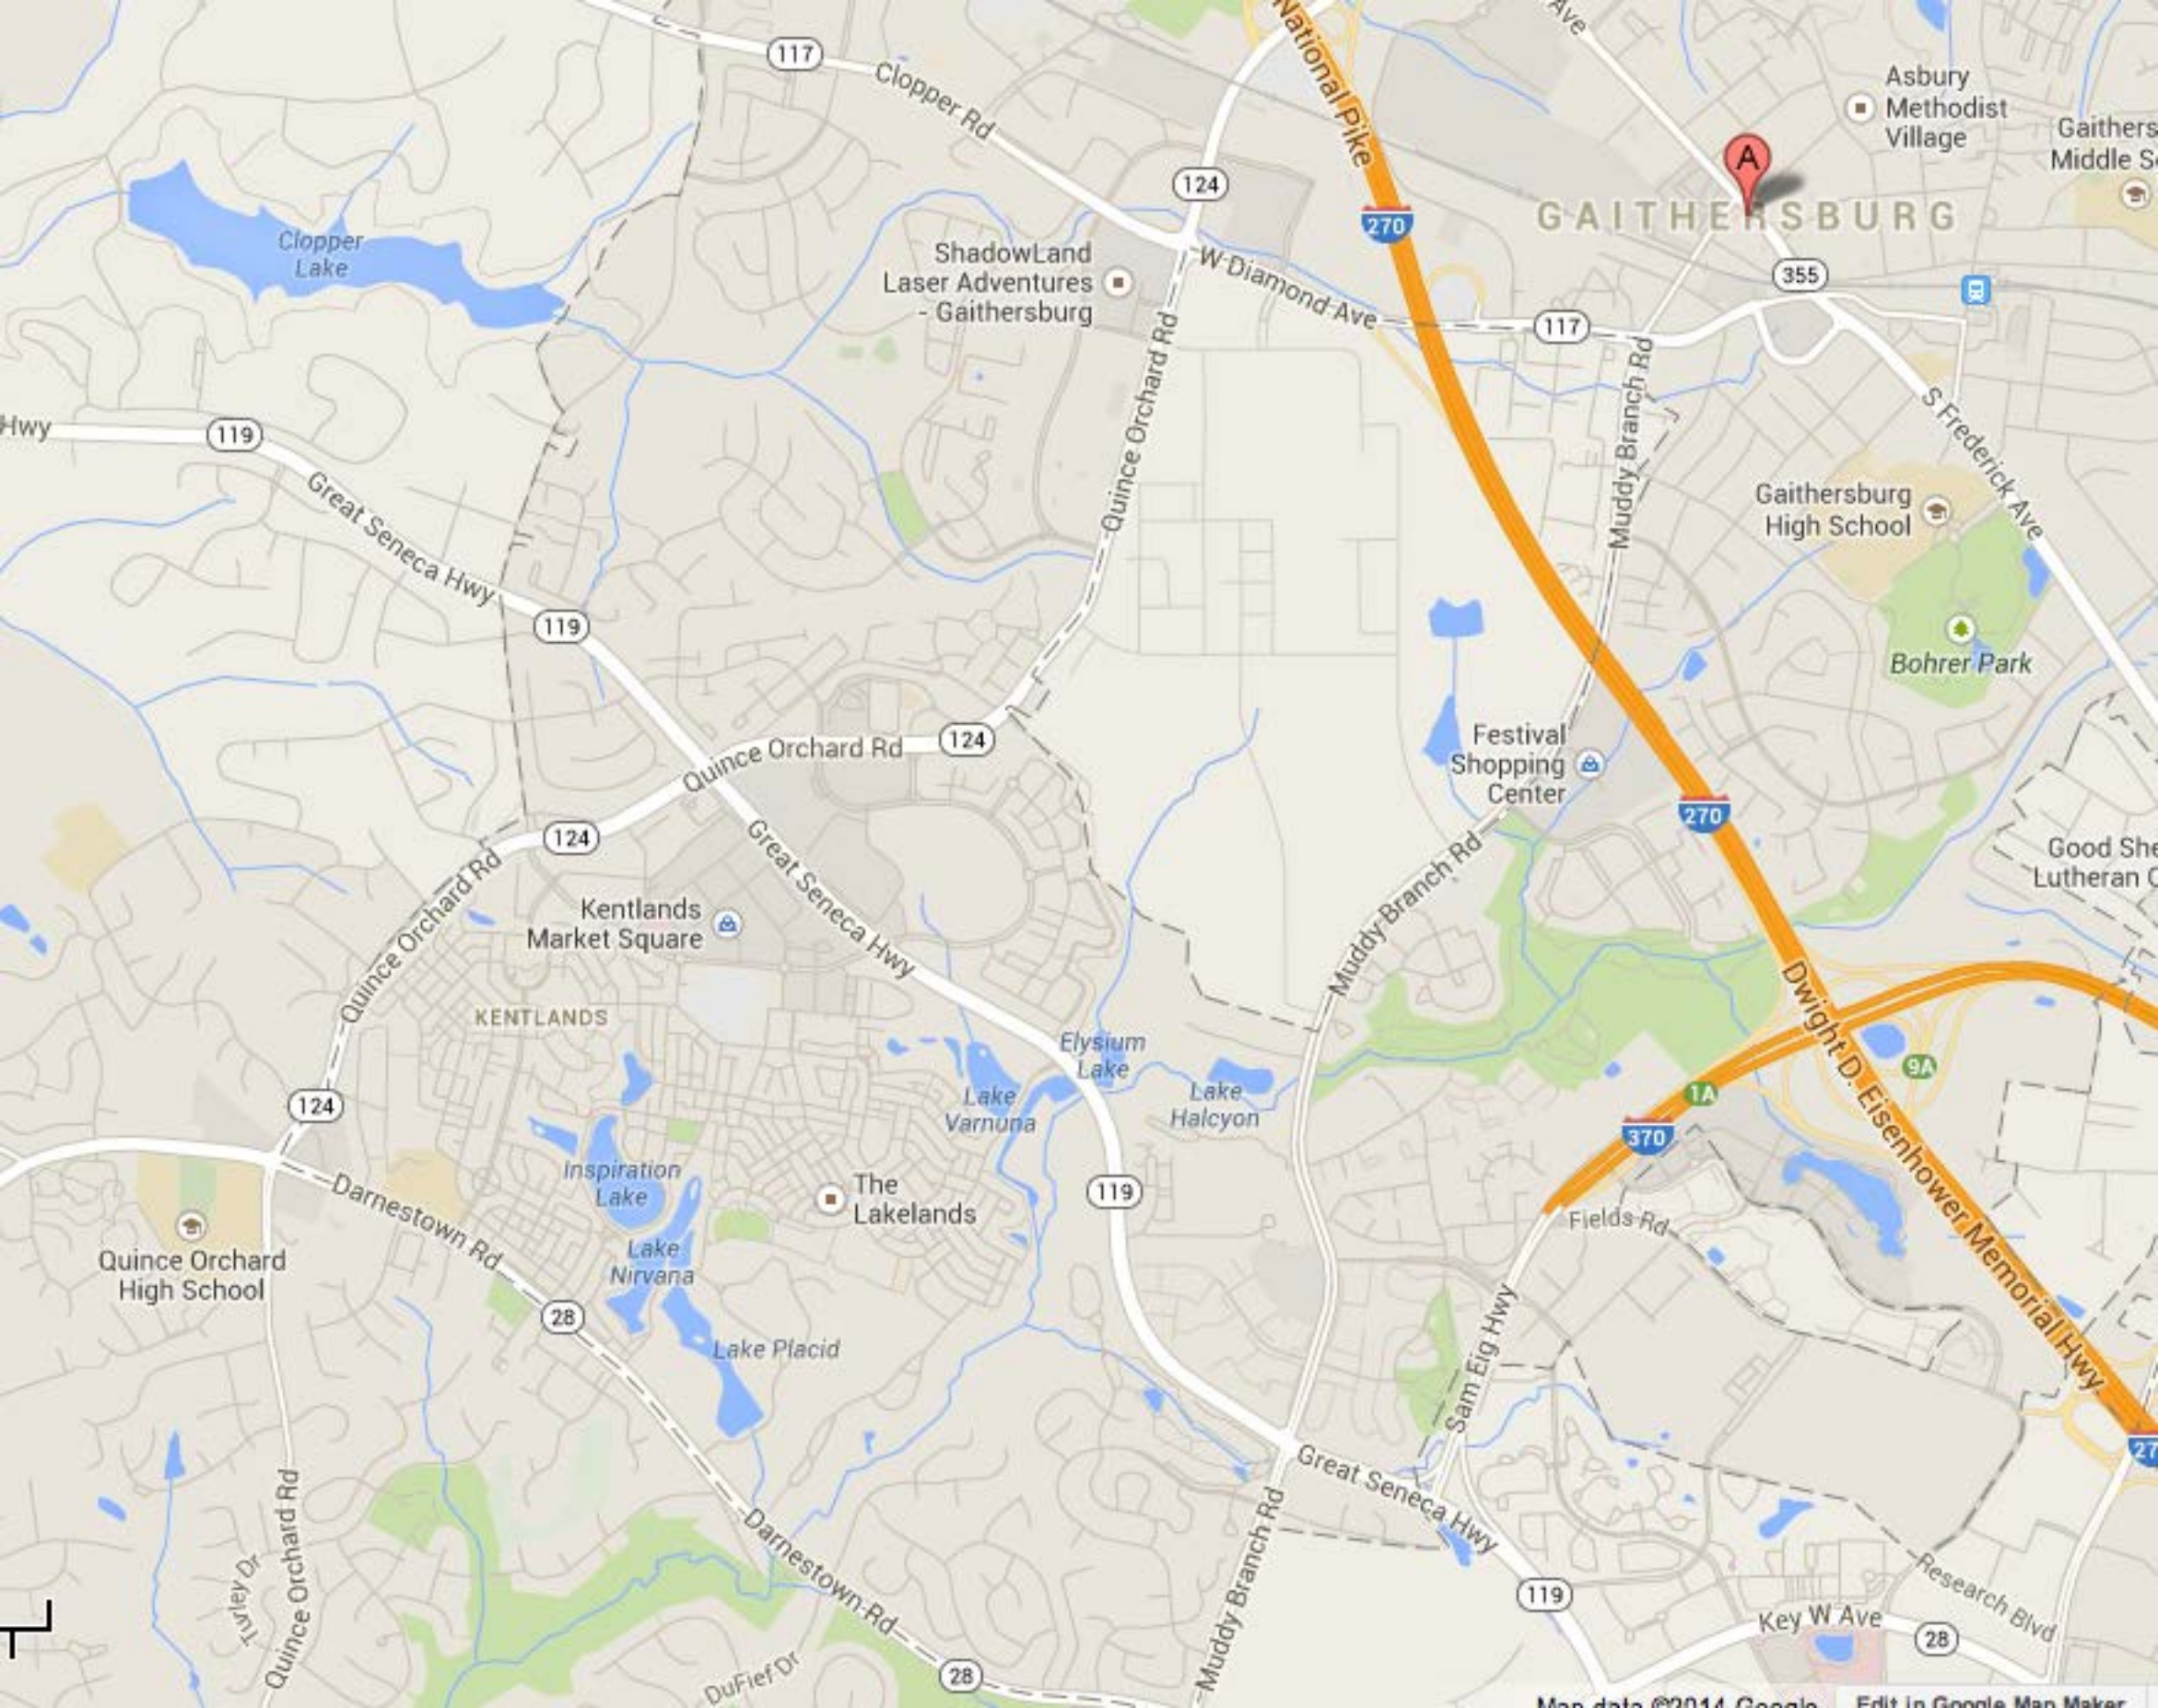

GAITHERSBURG

Asbury
Methodist
Village

Gaithers
Middle S

Gaithersburg
High School

Bohrer Park

Good She
Lutheran C

Kentlands
Market Square

KENTLANDS


Quince Orchard
High School

The
Lakelands

Fields Rd

Key W Ave

Research Blvd

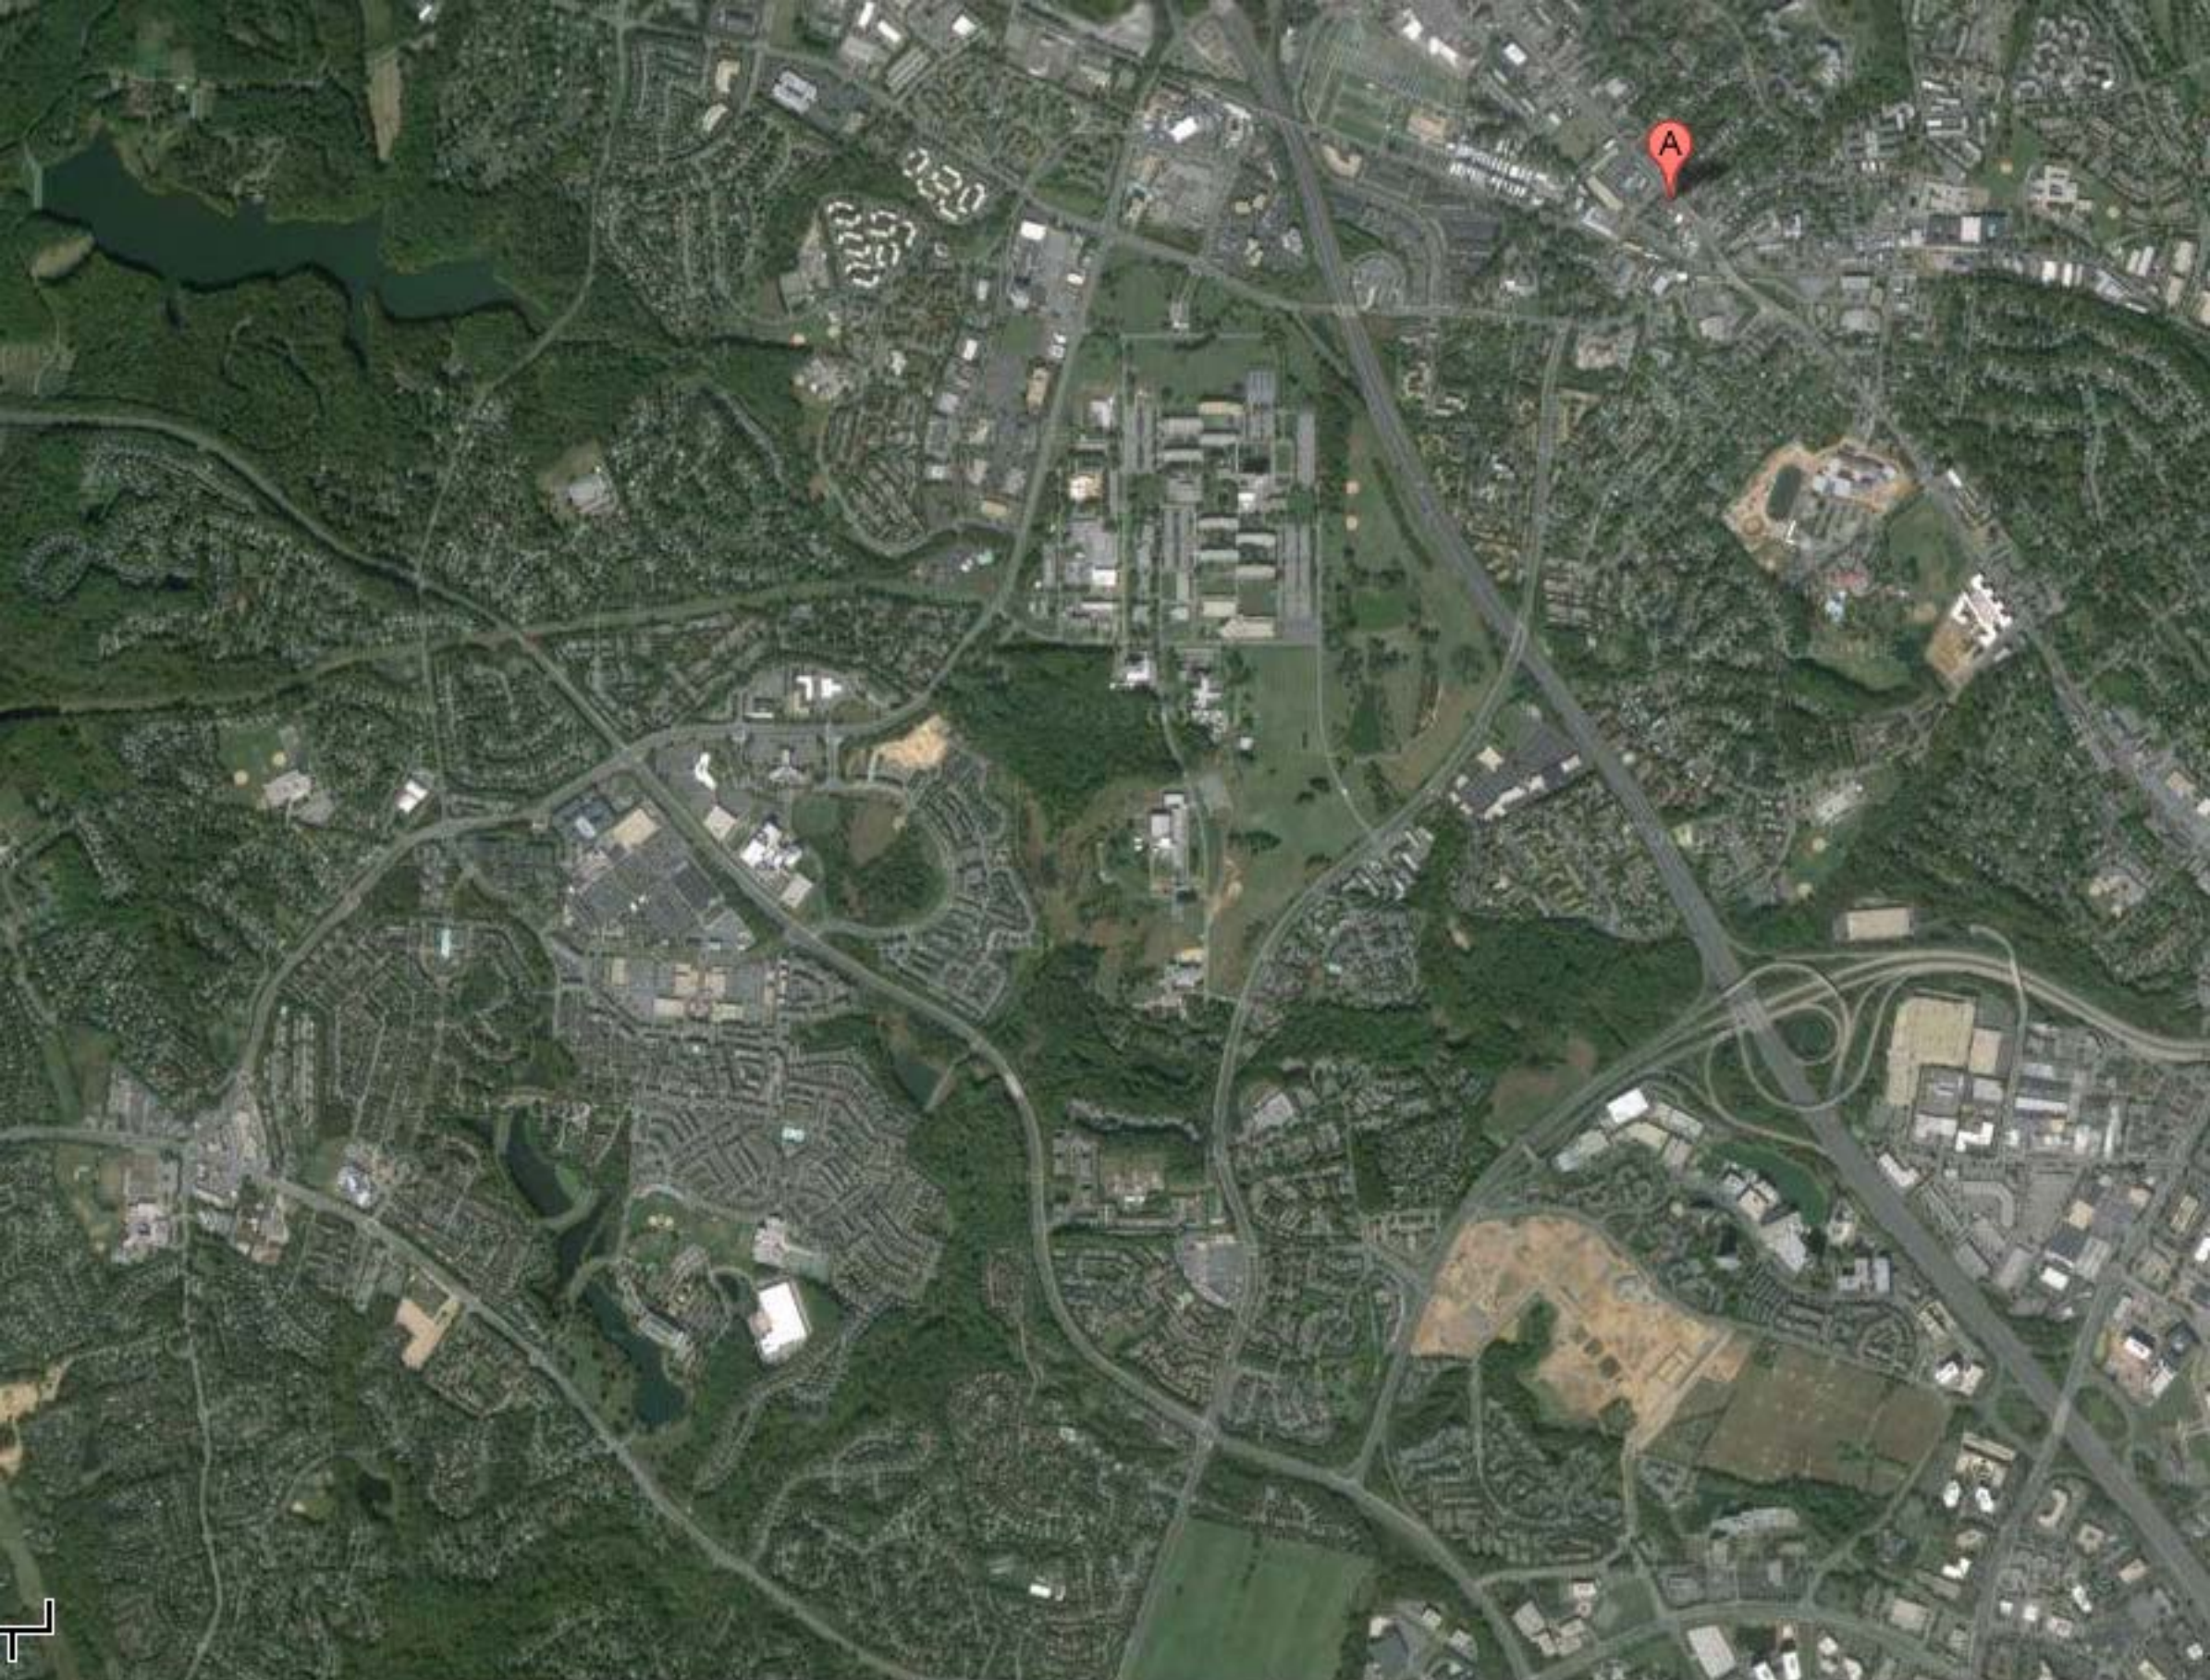


KENTLANDS & LAKELANDS


Gaithersburg, MD


GREAT SENECA
DEVELOPMENT CORPORATION
DEVELOPER

NATELLI
COMMUNITIES
DEVELOPER

DUANY PLATER-ZYBERK & COMPANY
TOWN PLANNER

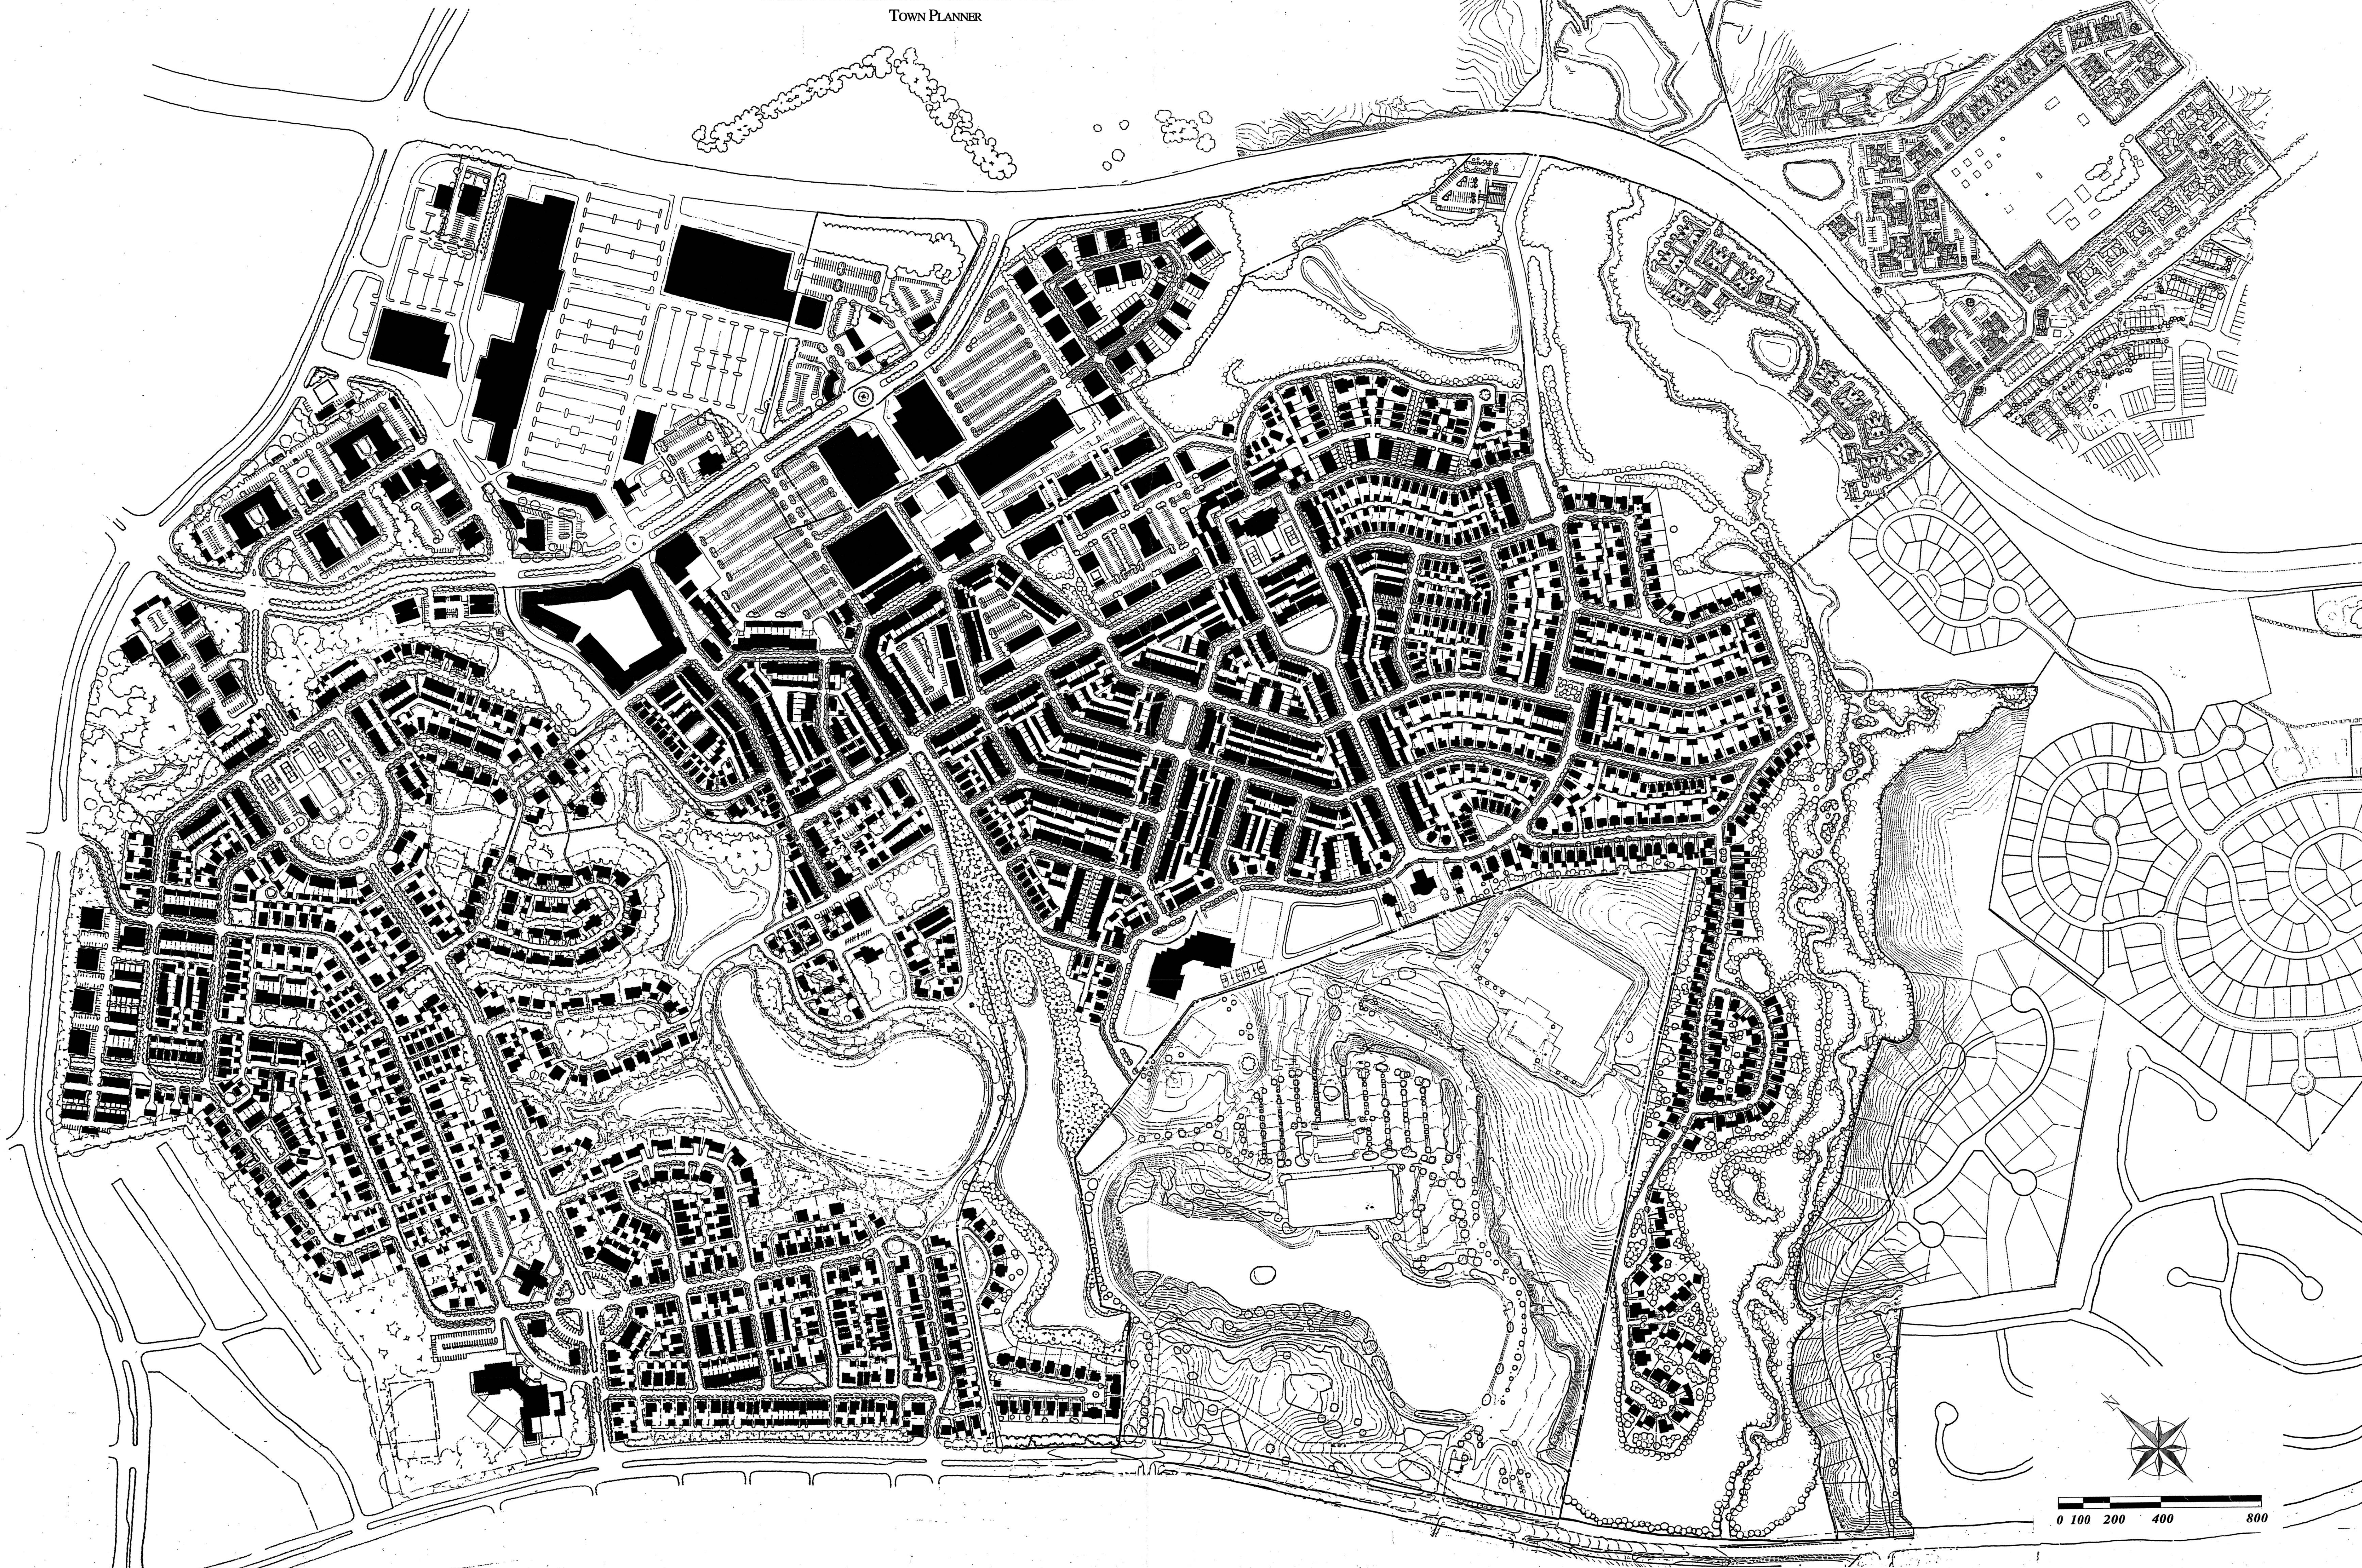

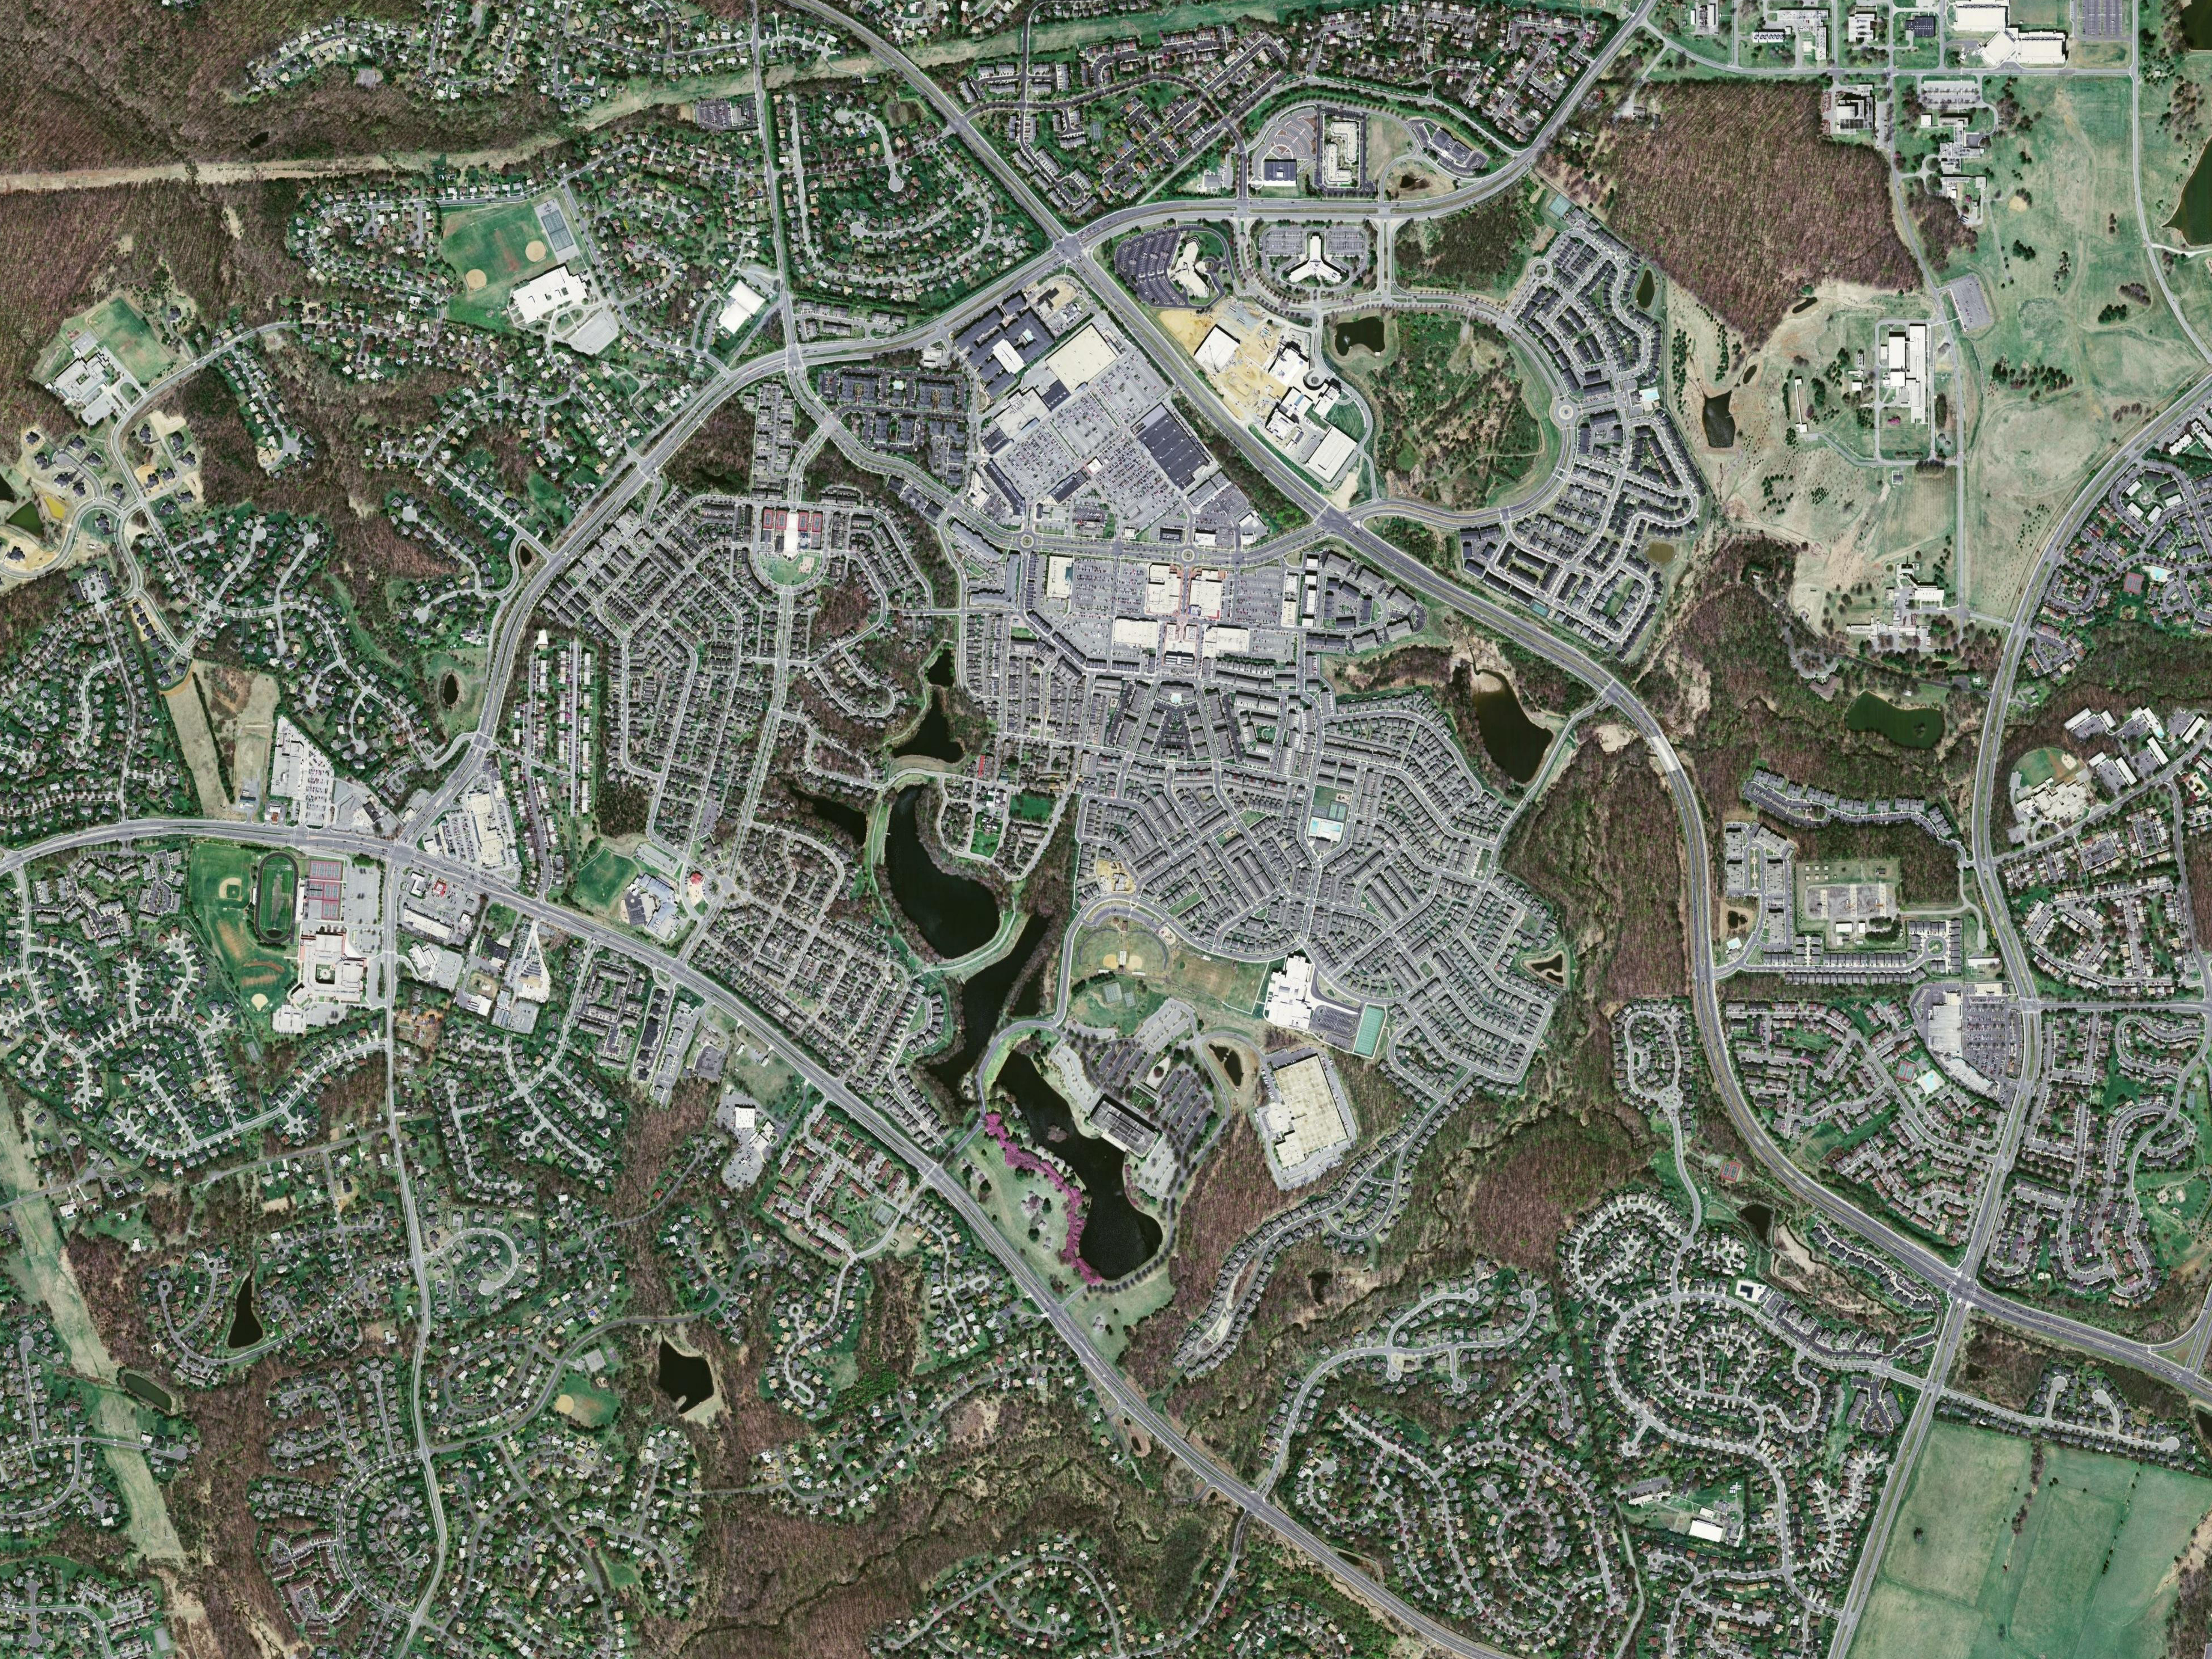

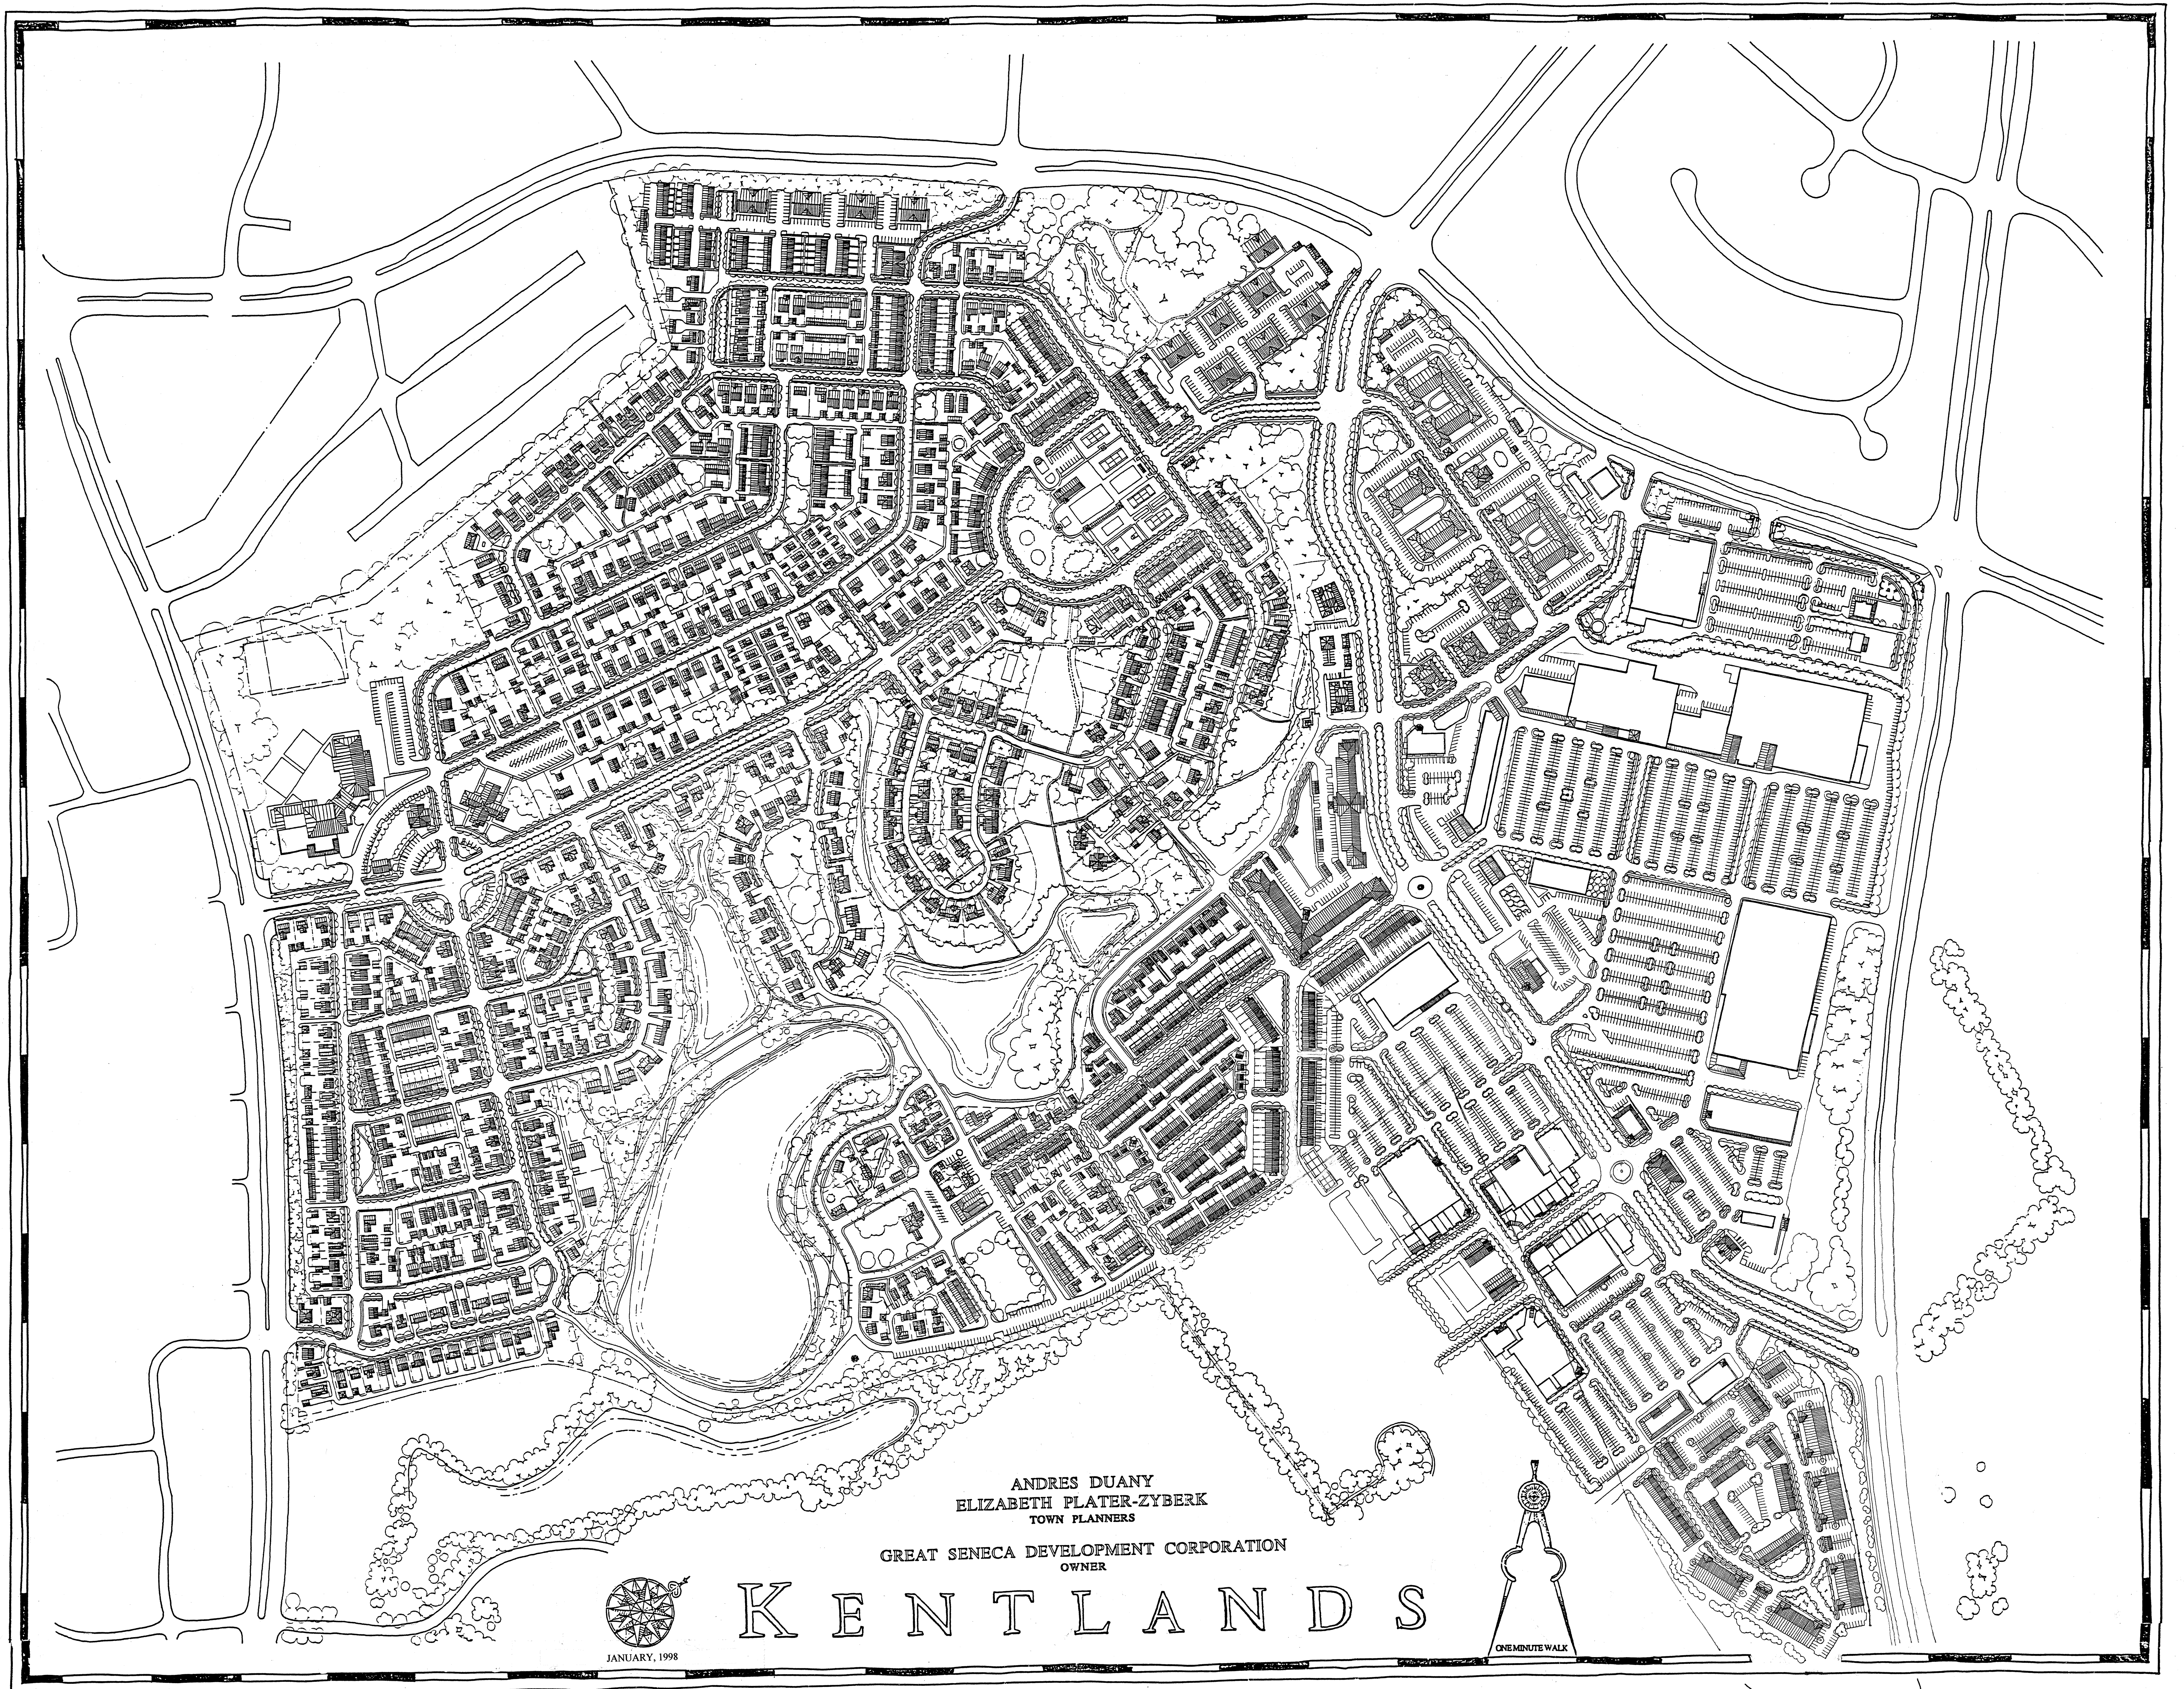


ANDRES DUANY
ELIZABETH PLATER-ZYBERK
TOWN PLANNERS

GREAT SENECA DEVELOPMENT CORPORATION
OWNER

KENTLANDS



JANUARY, 1998

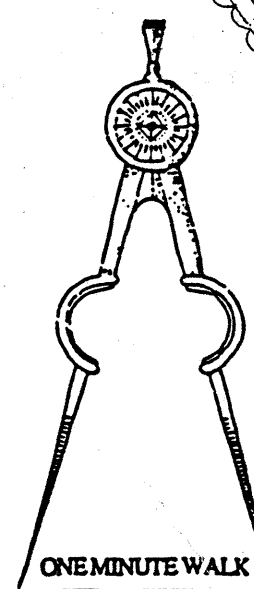



Scale: 1" = 200'

RODGERS & ASSOCIATES
Civil Engineers

ANDRES DUANY &
ELIZABETH PLATER-ZYBERK
Town Planners

MASTER PLAN
LAKELANDS & MIDTOWN
Gaithersburg, Maryland

GREAT SENECA
DEVELOPMENT CORPORATION
Developer

NATELLI COMMUNITIES
Developer

Date: September 01, 1998